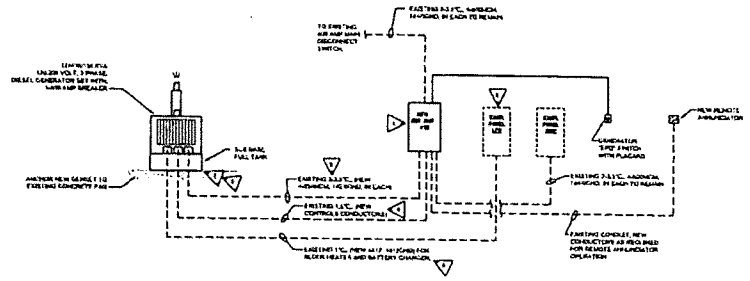

2 POWER RISER DIAGRAM
E2.0 SCALE: NONE

KEYED NOTES:

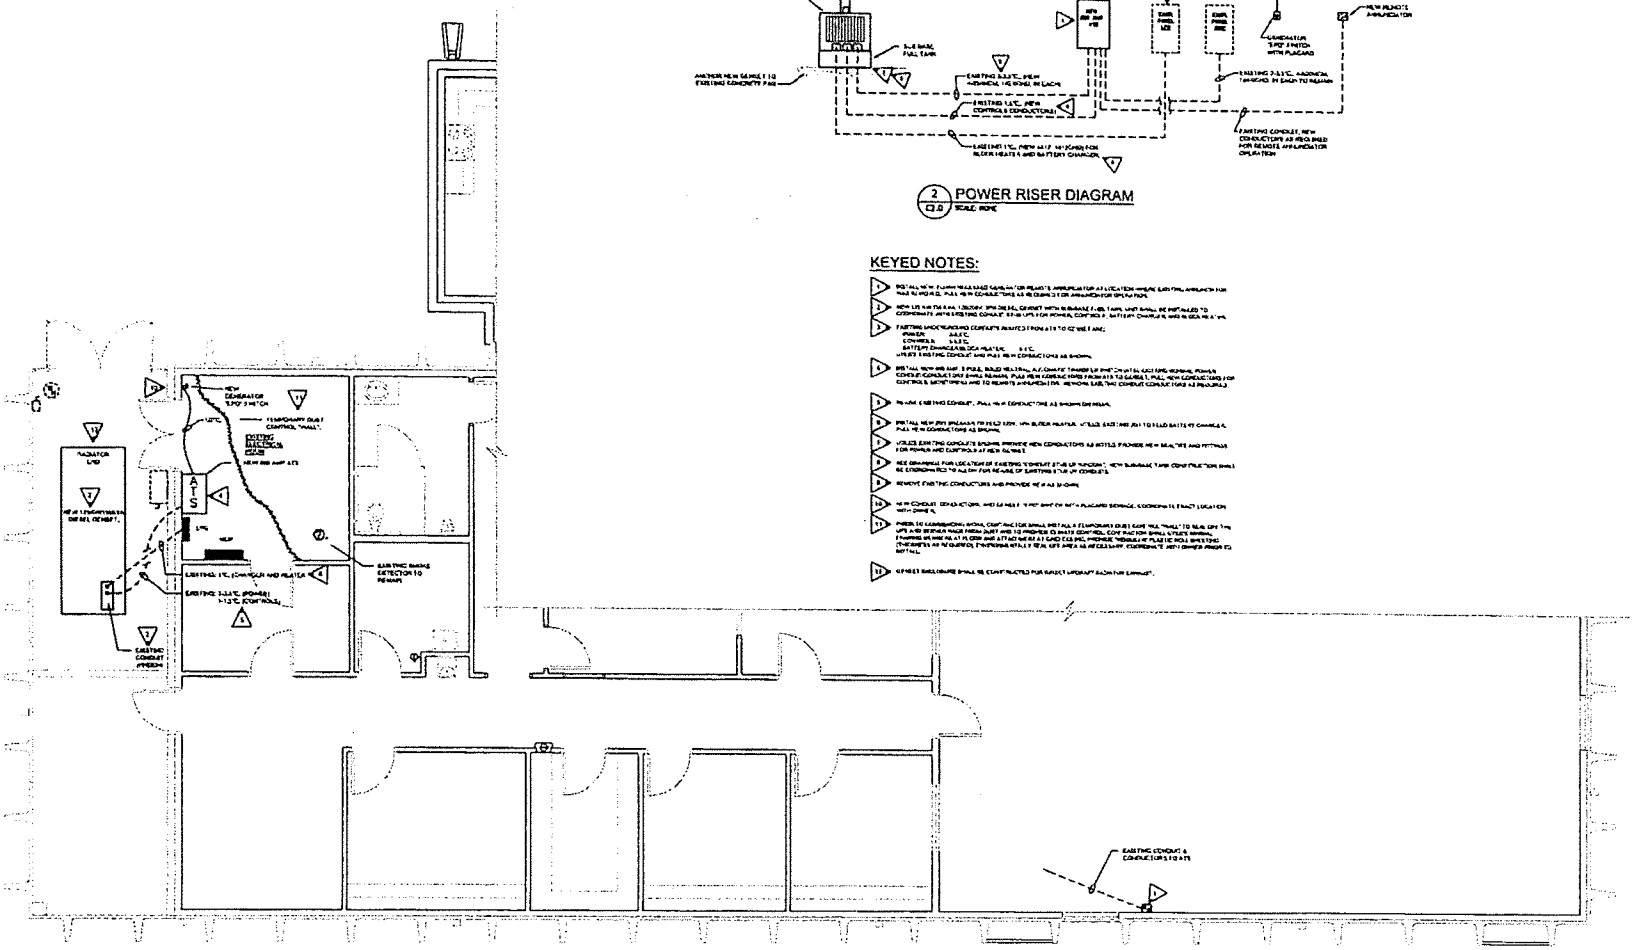

1 ELECTRICAL - NEW WORK PLAN
E2.0 SCALE: 1/4"=1'-0"

ELECTRICAL - NEW WORK PLAN

LOWNDES COUNTY 911
CENTER-GENERATOR REPLACEMENT

VALDOSTA, GEORGIA

DRAWN BY: MSJK
CHECKED BY: AP

GEORGIA REGISTERED ELECTRICAL ENGINEER

07-08-19

ELECTRICAL ENGINEERS
120 BRIDGE ST., SUITE 1-4
ALPHARETTA, GA. 30009
PH: (706) 724-3551
FAX: (706) 724-4507
http://www.eddaugusta.com
dawings@eddaugusta.com

07/08/19

19069

E2.0