Canopy
36" fascia

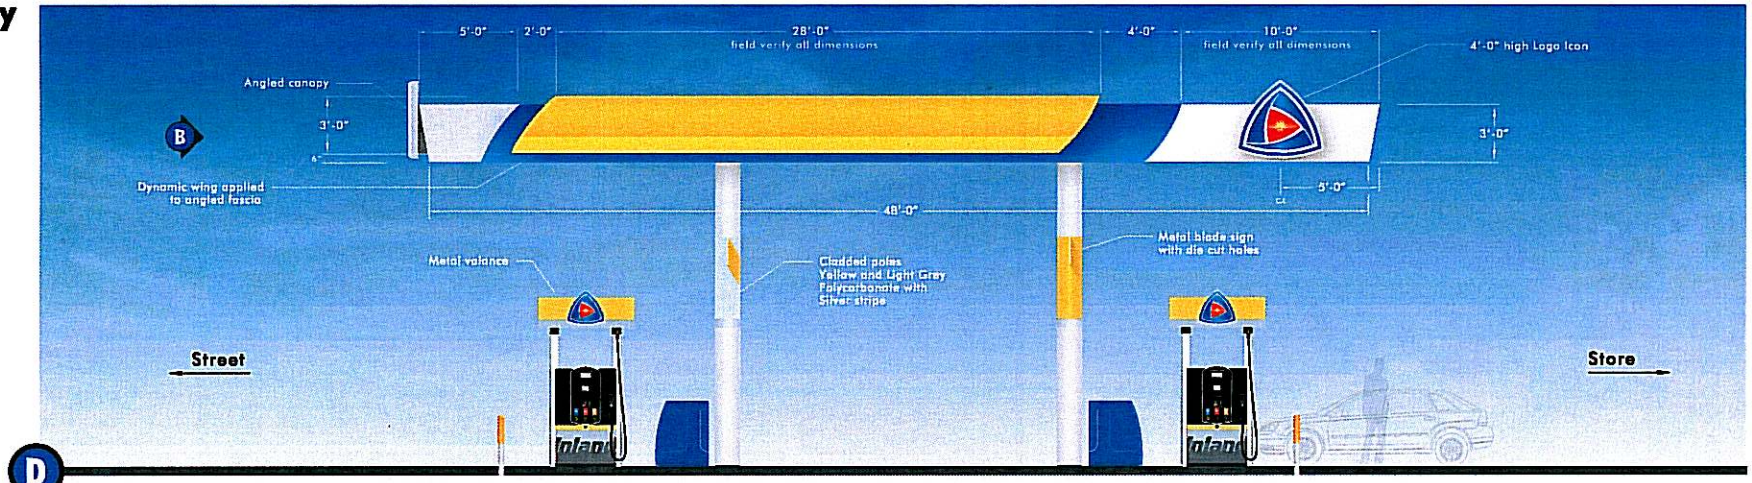

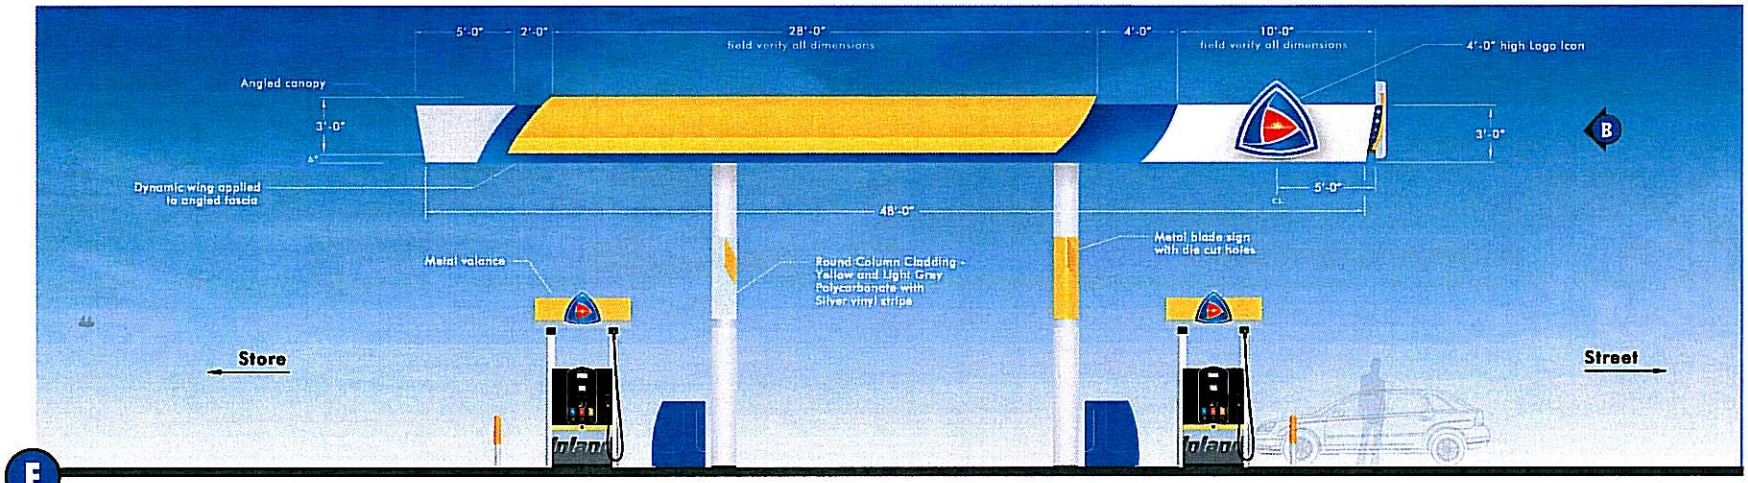

Scale: 1:75

FEDERAL HEATH
VISUAL COMMUNICATIONS
www.FederalHeath.com
Federal Heath Specialty Contracting
1020 Pittsburgh Drive, Suite A
Delaware, OH 43015 740-368-4120

Revisions:

Approved ☐ Approved w/changes ☐

Signature Date

THIS DRAWING IS YOUR FINAL PROOF: IT SUPERCEDES ALL VERBAL AND WRITTEN COMMUNICATION. BY SIGNING BELOW YOU ARE AUTHORIZING US TO MANUFACTURE TO THESE SPECIFICATIONS.

Colors Depicted In This Rendering May Not Match Actual Finished Materials. Refer To Product Samples For Exact Color Match.

Account Rep: Joe Schrandt
Project Manager: Teri Dolbier
Drawn By: E. Alicaway

Underwriters Laboratories Inc. NEC ELECTRICAL TO USE UL LISTED COMPONENTS AND SHALL MEET ALL N.E.C. STANDARDS

ALL ELECTRICAL SIGNS ARE TO COMPLY WITH U.L. 48 AND ARTICLE 600 OF THE N.E.C. STANDARDS, INCLUDING THE PROPER GROUNDING AND BONDING OF ALL SIGNS.

Project / Location: # 29-05752-00

Inland
Sun Stop
2112 W Hill Ave.
Valdosta, GA

Job Number: 00-00000-00
Date: 01.25.2018
Sheet Number: 7 of 14
Design Number: XX

This original drawing is provided as part of a planned project and is not to be exhibited, copied or reproduced without the written permission of Federal Heath Sign Company, LLC or its authorized agent. © 2008